



September 21, 1982

Teradyne, Inc.
183 Essex Street
Boston, Massachusetts

SECOND AMENDMENT TO APPLICATION OF TERADYNE, INC.
FOR APPROVAL OF PROJECT UNDER MASSACHUSETTS GENERAL LAWS,
CHAPTER 121A AS AMENDED, AND THE ACTS OF 1960, Chapter 652

Applicant: Teradyne, Inc., a Massachusetts corporation
183 Essex Street, Boston, Massachusetts 02110

121A Entity: 1000 Washington, Inc., a Massachusetts corporation
and wholly-owned subsidiary of Teradyne, Inc.

PURPOSE

From the outset of this Project Teradyne has planned to place its corporate name on the building located at 1000 Washington Street, to identify the location and to emphasize its commitment of maintaining a presence in downtown Boston. During renovation an existing non-conforming sign, approximately 25 feet tall and free standing above the roof ("Dial HUB MAIL, Printing and Mailing"), has been voluntarily dismantled and removed. Now that an entirely new skin has been placed on the building, the proper "signature" for the building has been determined to be an internally illuminated aluminum sign with plastic facings, with letters approximately 5 feet tall on the north face of the building, and approximately 145 feet above grade. The Boston Zoning Code provides that a flat sign is not to be more than 25 feet above grade. That requirement is impractical in this instance because the property is presently screened at the 25 foot level by the MBTA Orange Line and by adjacent buildings on the north side. Moreover, the neighborhood is not commercially developed so that sign proliferation in the area is not a problem.



Zoning Deviation Requested

Deviation from Section 11-2-B-A of the Boston Zoning Code to allow a flat sign approximately 145 feet above grade.

Respectfully submitted

TERADYNE, INC.
1000 Washington, Inc.

By Donald G. Leka
Donald G. Leka, Counsel

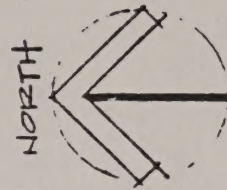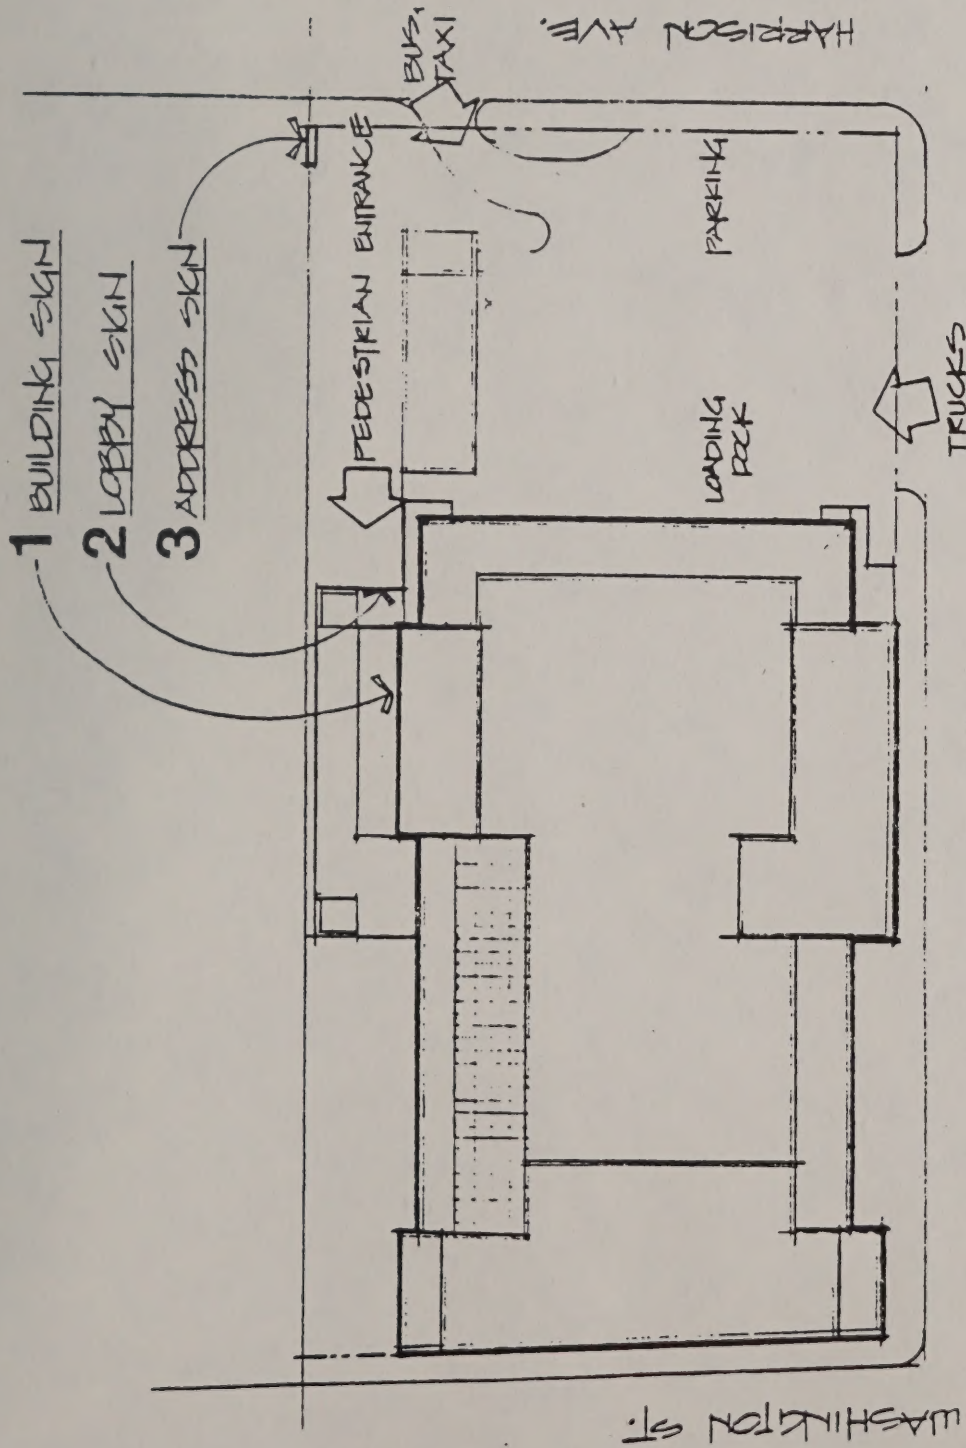


KEY PLAN

Scale NTS
Date 10-15-81
Drawn CRF
Revised

BUILDING SIGNAGE
KEY PLAN

DRUMMEY
ROSANE
ANDERSON
INC.

Colby Hall
141 Herrick Road
Newton Centre, Ma. 02159
617-964-1700

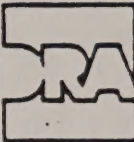

METAL GRAVEL
 STOP

POINTS OF
 ATTACHMENT
 SEE DETAIL

TERADYNE

SYNTHETIC PLASTER SKIN
 JOINTS, TYP

INTER. TRANSFORMER
 LOCATION
 TIME CLOCK / AUTO
 SENSOR CONTROLS
 FEED FROM EXIST.
 SERVICE BY OTHERS


11TH FLOOR
 ELEC. RM.

258'-6 1/2" ±
 11TH FL.

246'-0 1/2" ±
 10TH FL.

232'-6 1/2" ±
 11TH FL.

PROVIDE PROTECTION
 FOR PEOPLE & PROPERTY
 BELOW

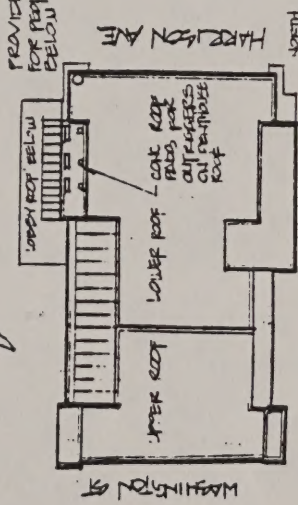


ROOF PLAN
 HTS

PARTIAL NORTH ELEVATION
 1/8" = 1'-0"


110'-1 1/2" ±
 1ST FL. / GRADE

SEE ENLARGED
 PART ELEV.

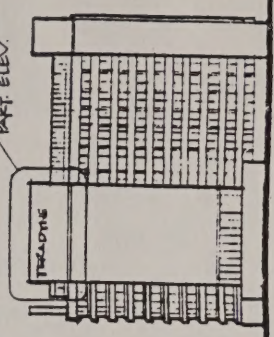

NORTH ELEVATION
 HTS

Dimensions: letters, individually
 per mounted
 fluorescent plastic face
 letters, 1/2" high
 5'-0" high
 Name illuminated, interior
 transformers

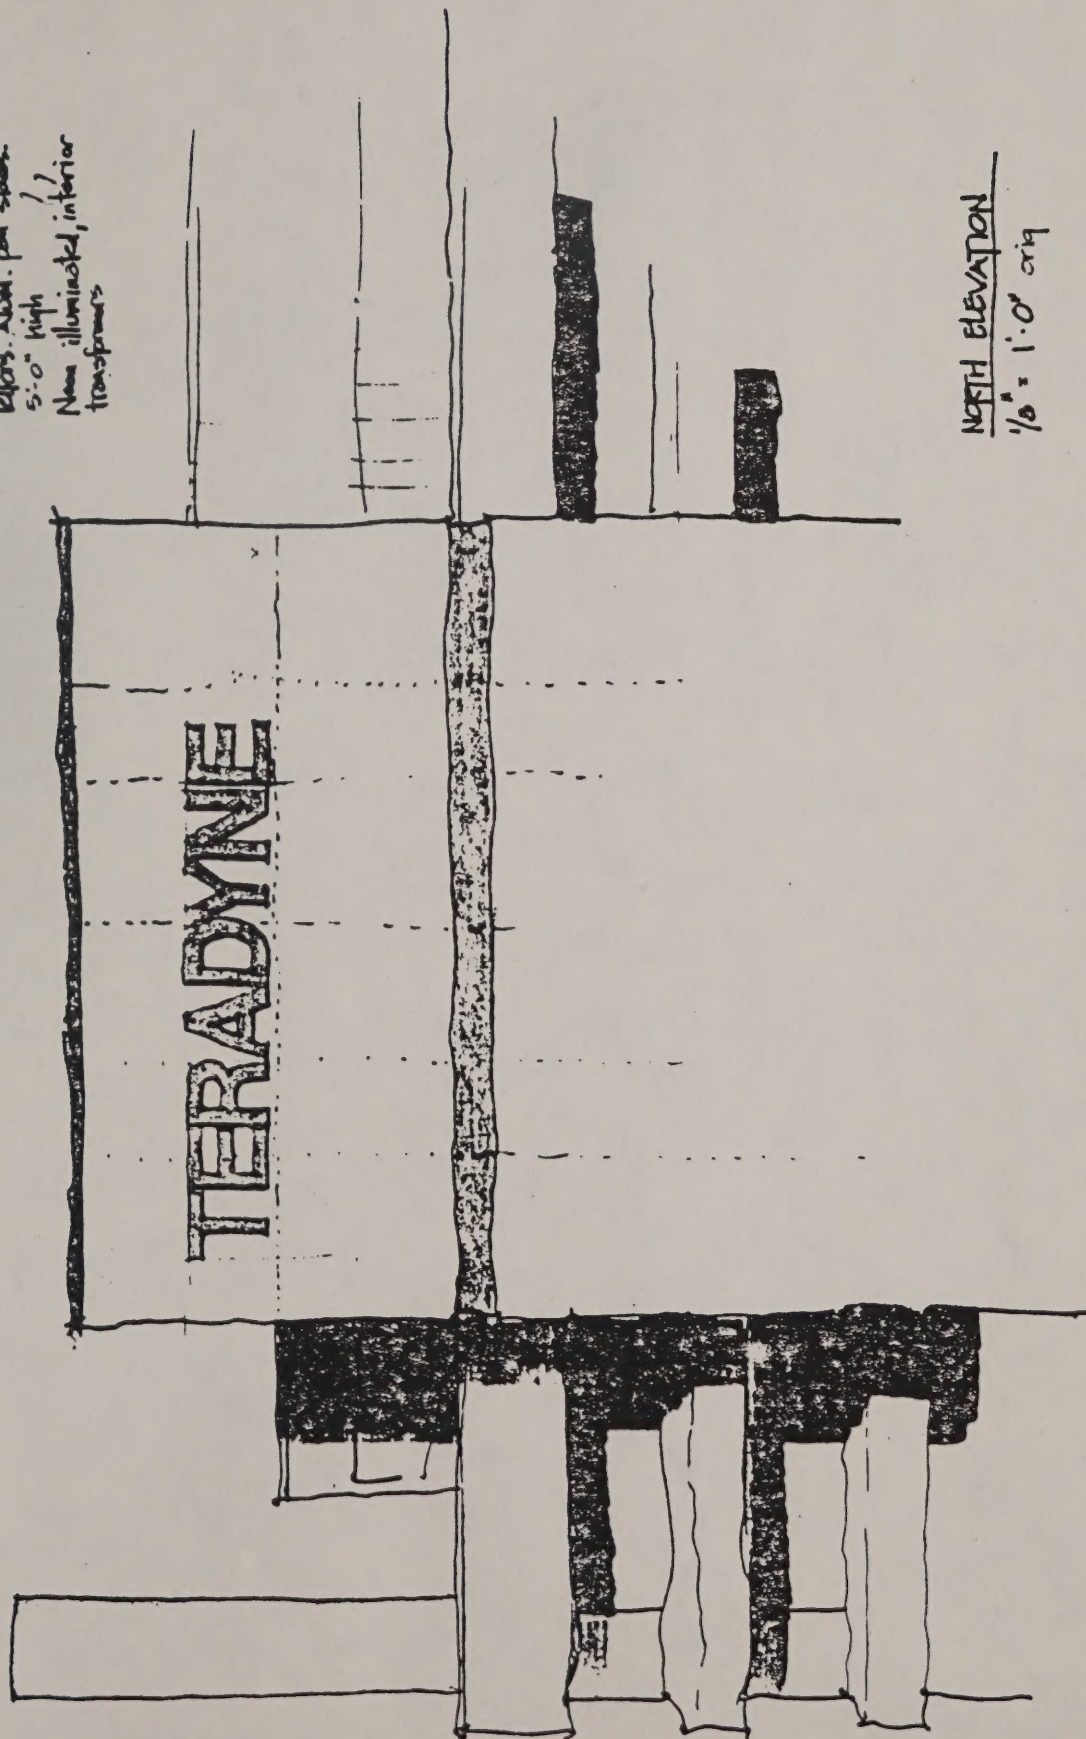

NORTH ELEVATION
 1/8" = 1'-0" orig

M E M O R A N D U M

October 28, 1982

TO: BOSTON REDEVELOPMENT AUTHORITY

FROM: ROBERT J. RYAN, DIRECTOR

SUBJECT: SECOND AMENDMENT TO CHAPTER 121A APPLICATION
OF TERADYNE, INC. FOR SIGN CODE DEVIATION

On December 4, 1980, the Authority adopted a Report and Decision approving the Chapter 121A Application of 1000 Washington, Inc., a subsidiary of Teradyne, Inc. The project, which is now nearly complete, consists of the rehabilitation and operation of the building at 1000 Washington Street as a high technology production facility.

The Applicant seeks to amend its Application to allow a flat sign bearing the name "Teradyne" to be placed on the building at a height in excess of that permitted by Section 11-2-A-B of the Boston Zoning Code. The reason is that the view of the building is obstructed by the MBTA Orange Line and adjacent buildings, so that the sign would not be visible at the 25 foot level permitted as a maximum by the Code.

The design staff has reviewed the attached plans and has approved the design of the proposed sign.

The Chief General Counsel advises that this Amendment does not represent a fundamental change and does not require a further public hearing.

An appropriate vote follows:

VOTED: That the document presented at this meeting, entitled "SECOND AMENDMENT TO APPLICATION OF TERADYNE, INC. FOR APPROVAL OF PROJECT UNDER MASSACHUSETTS GENERAL LAWS, CHAPTER 121A AS AMENDED, AND THE ACTS OF 1960, CHAPTER 652", together with the plans attached thereto, be and hereby are approved and adopted.

